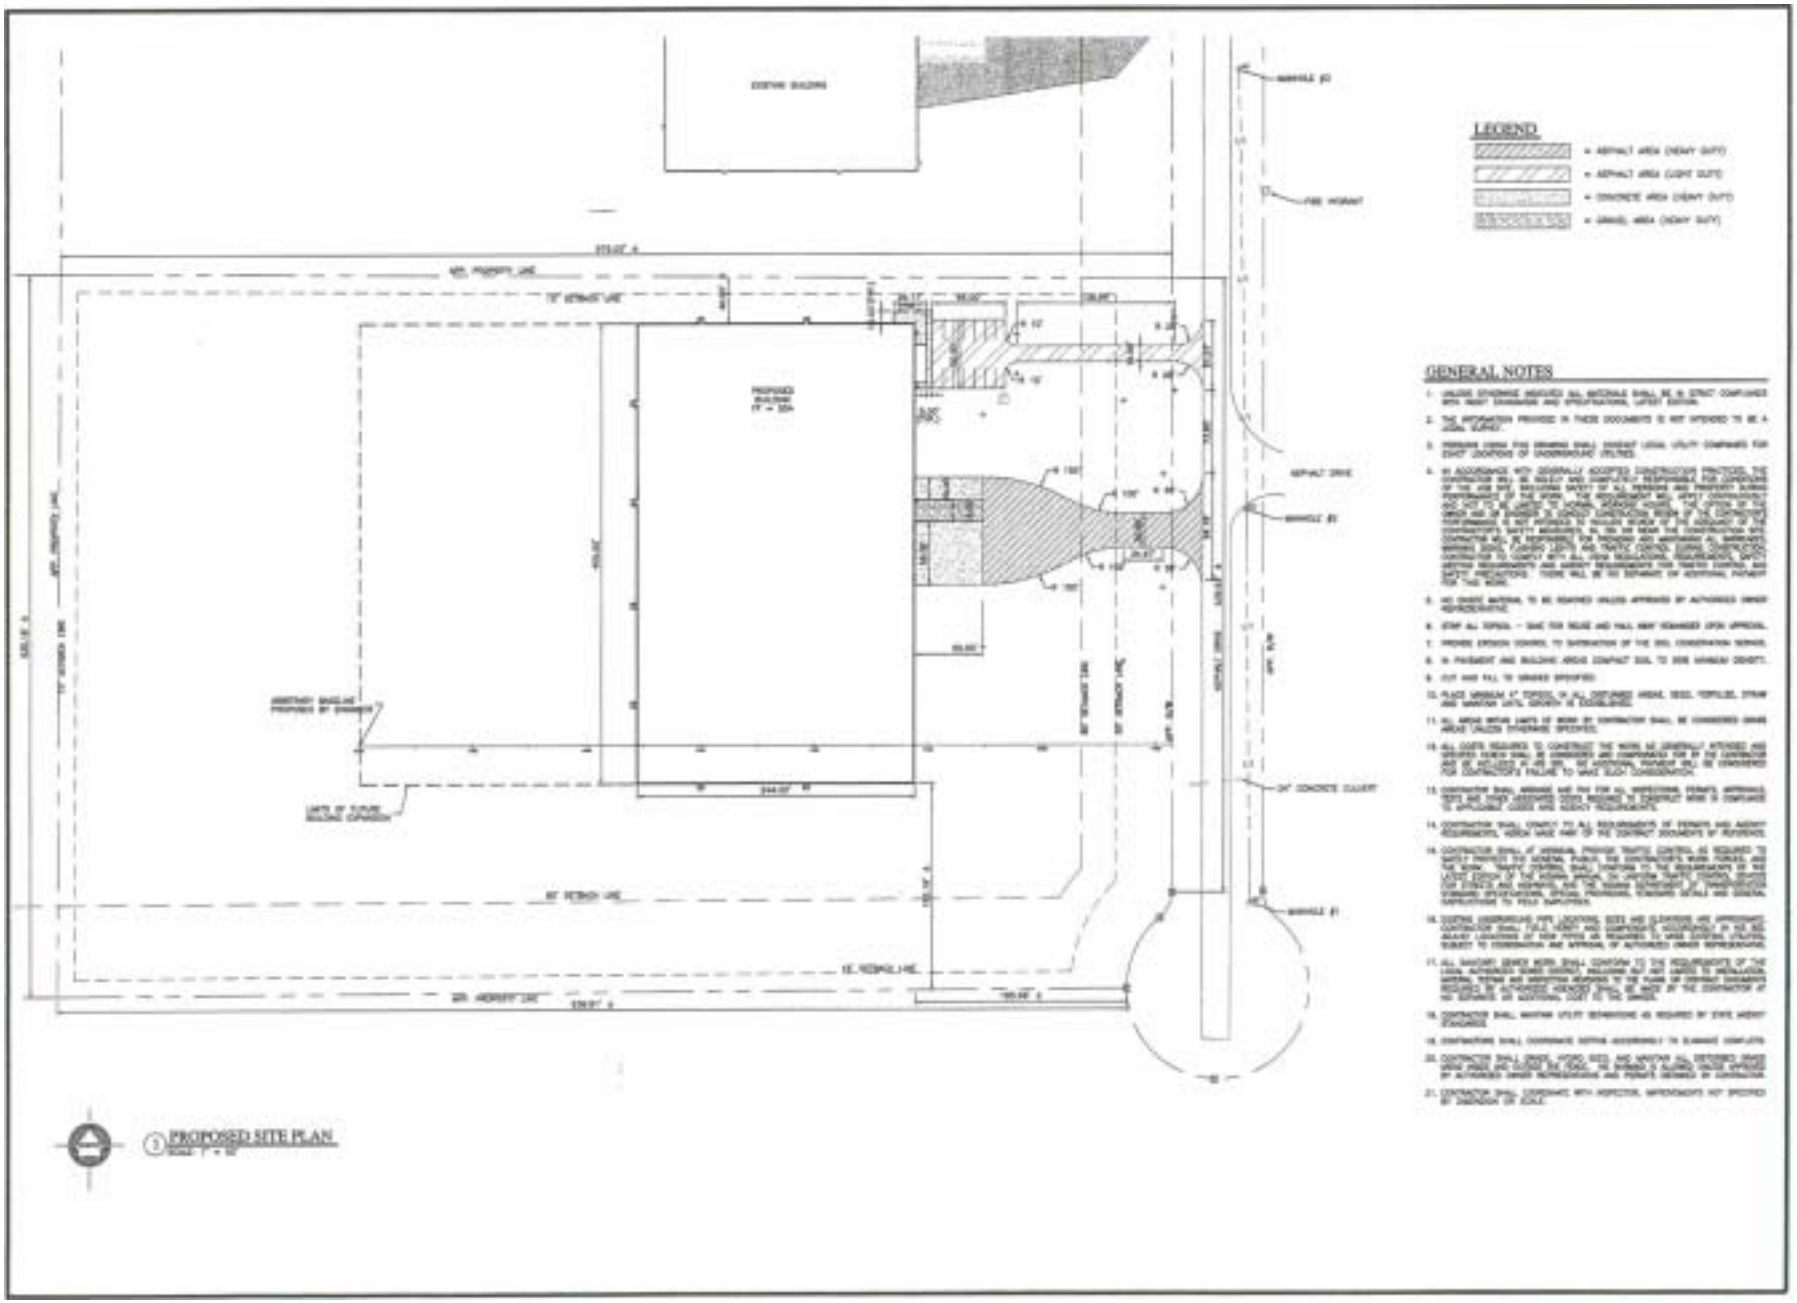

REVISIONS

LTR	DESCRIPTION	BY

HANNUM, WAGLE & CLINE engineering

Spec Building II
Vigo County Industrial Park

Proposed Site Plan

DRAWN BY LMR
CHECKED BY
DATE AUGUST 14, 2007
SCALE AS SHOWN
JOB NUMBER 2006-135

C2

© 2007